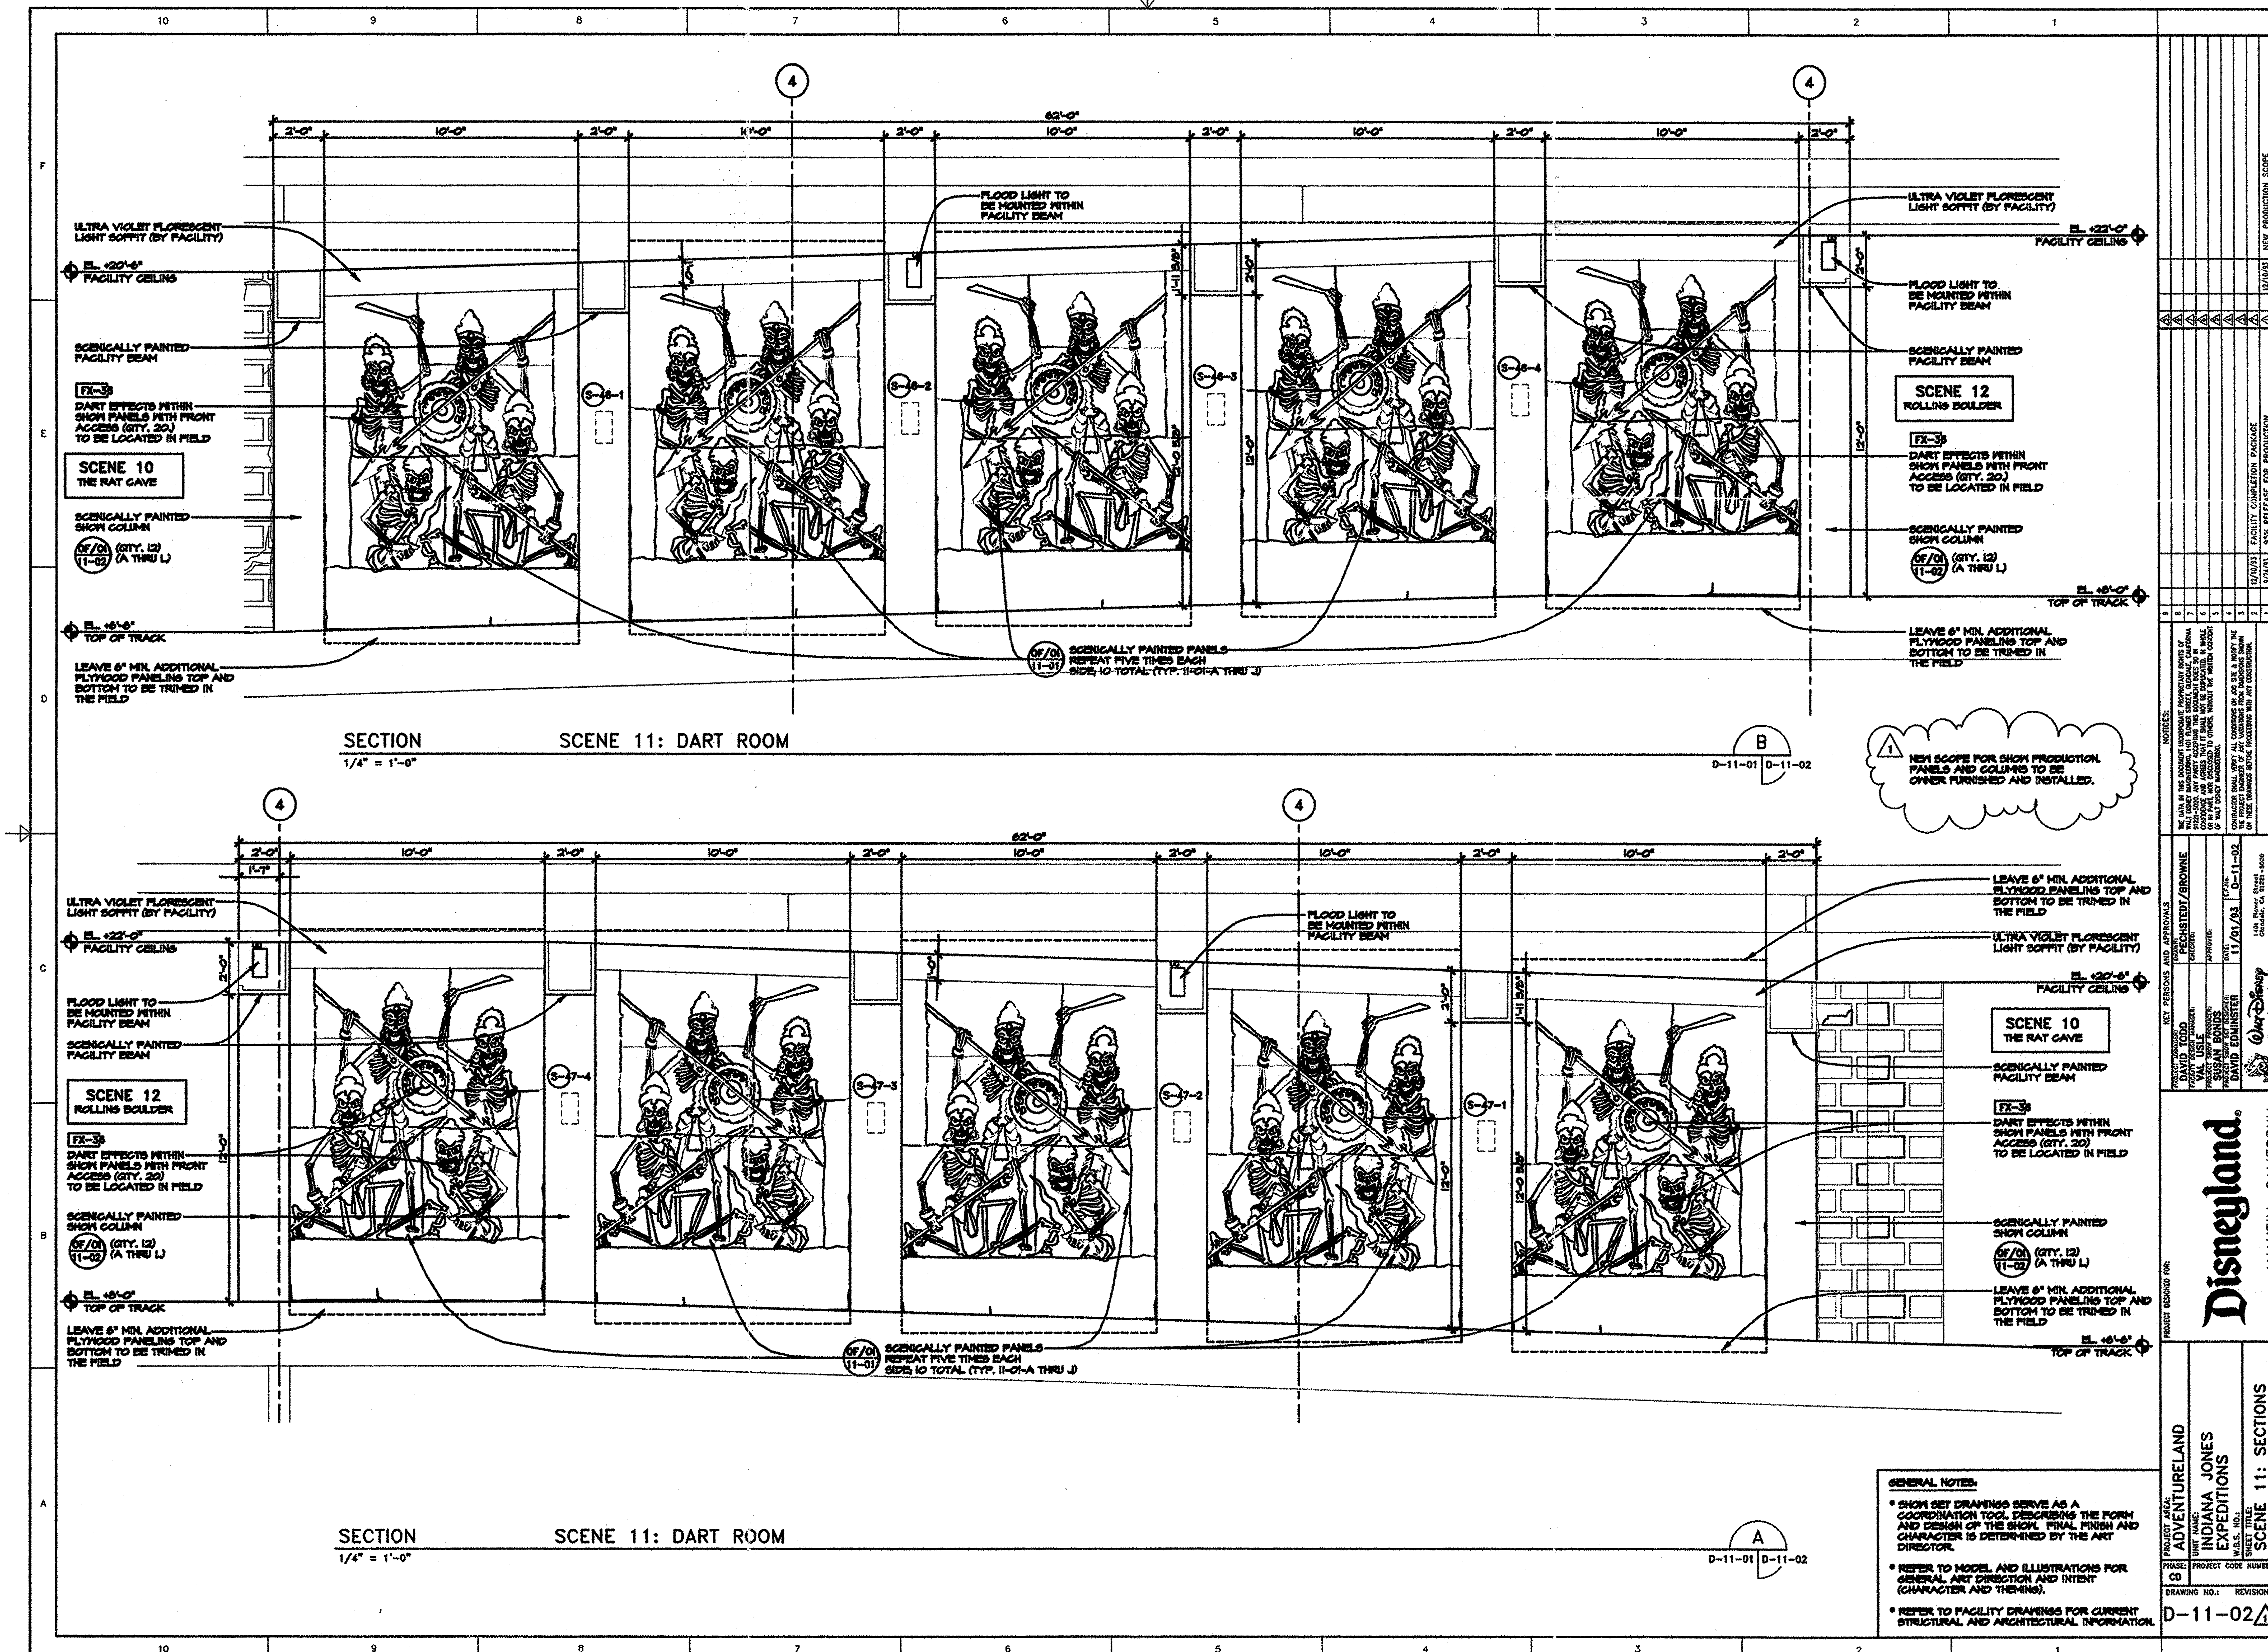


ULTRA VIOLET FLORESCENT LIGHT SOFFIT (BY FACILITY)
EL. +20'-6" FACILITY CEILING
SCENICALLY PAINTED FACILITY BEAM
FX-38
DART EFFECTS WITHIN SHOW PANELS WITH FRONT ACCESS (QTY. 20) TO BE LOCATED IN FIELD
SCENE 10 THE RAT CAVE
SCENICALLY PAINTED SHOW COLUMN
(QTY. 12) (A THRU L)
EL. +6'-6" TOP OF TRACK
LEAVE 6" MIN. ADDITIONAL PLYWOOD PANELING TOP AND BOTTOM TO BE TRIMMED IN THE FIELD
FLOOD LIGHT TO BE MOUNTED WITHIN FACILITY BEAM
EL. +22'-0" FACILITY CEILING
SCENE 12 ROLLING BOULDER
SCENICALLY PAINTED PANELS REPEAT FIVE TIMES EACH SIDE, 10 TOTAL (TYP. 11-01-A THRU J)
62'-0"
SECTION
1/4" = 1'-0"
SCENE 11: DART ROOM
B
D-11-01 D-11-02
NEW SCOPE FOR SHOW PRODUCTION. PANELS AND COLUMNS TO BE OWNER FURNISHED AND INSTALLED.
SECTION
1/4" = 1'-0"
SCENE 11: DART ROOM
A
D-11-01 D-11-02
GENERAL NOTES:
SHOW SET DRAWINGS SERVE AS A COORDINATION TOOL DESCRIBING THE FORM AND DESIGN OF THE SHOW. FINAL FINISH AND CHARACTER IS DETERMINED BY THE ART DIRECTOR.
REFER TO MODEL AND ILLUSTRATIONS FOR GENERAL ART DIRECTION AND INTENT (CHARACTER AND THEMING).
REFER TO FACILITY DRAWINGS FOR CURRENT STRUCTURAL AND ARCHITECTURAL INFORMATION.
NEW PRODUCTION SCOPE
DESCRIPTION OF REVISIONS
FACILITY COMPLETION PACKAGE
ISSUED FOR
DAVID TODD
PECHSTEDT/BROWNE
VAL LISLE
SUSAN BONDS
11/01/93
D-11-02
Walt Disney Imagineering
Disneyland
ANAHEIM, CALIFORNIA
PROJECT AREA: ADVENTURELAND
UNIT NAME: INDIANA JONES EXPEDITIONS
SHEET TITLE: SCENE 11: SECTIONS THE DART ROOM
PHASE: CD
DRAWING NO.: D-11-02
NAME: P:\SHARED\INDY\AF\DD\WP\SC11\D-11-02.DWG DATE: DEC 14, 1993 TIME: 4:18 PM